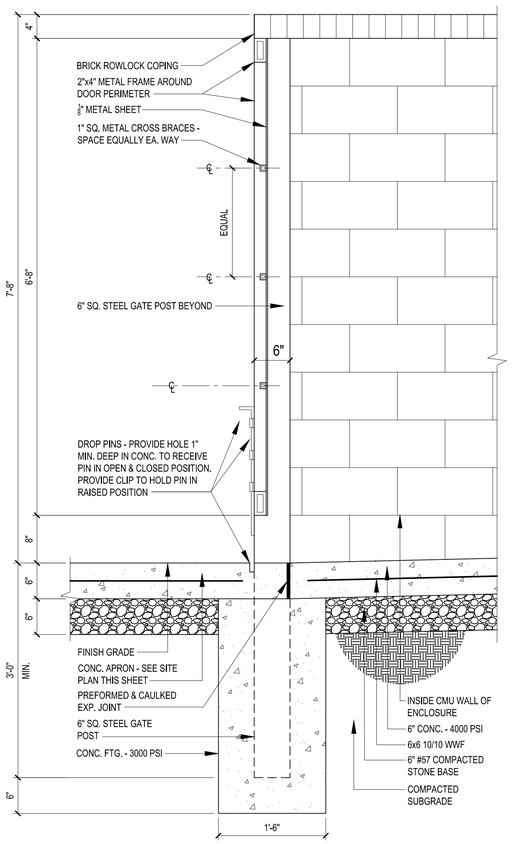

SECTION VIEW

4 / 3 3 ENCLOSURE GATE DETAIL

SCALE: 1" = 1' - 0"

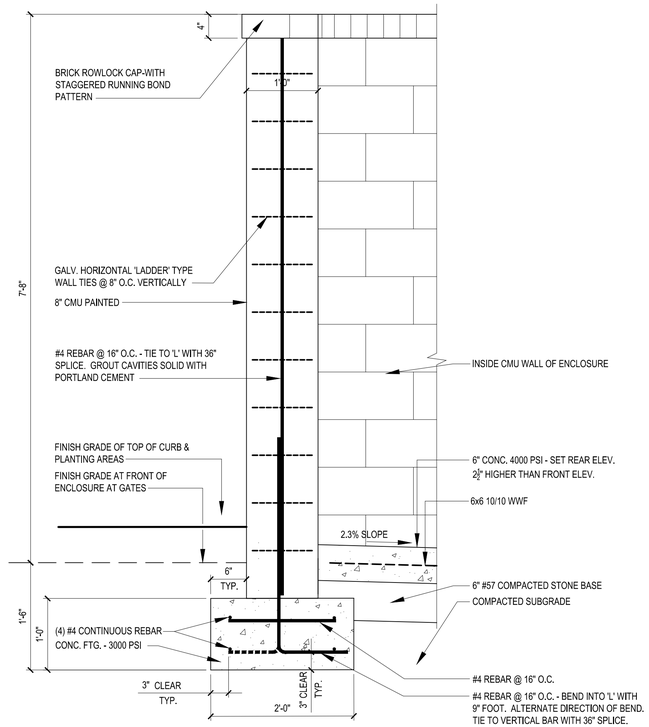

SECTION VIEW

5 / 3 3 ENCLOSURE WALL DETAIL

SCALE: 1" = 1' - 0"

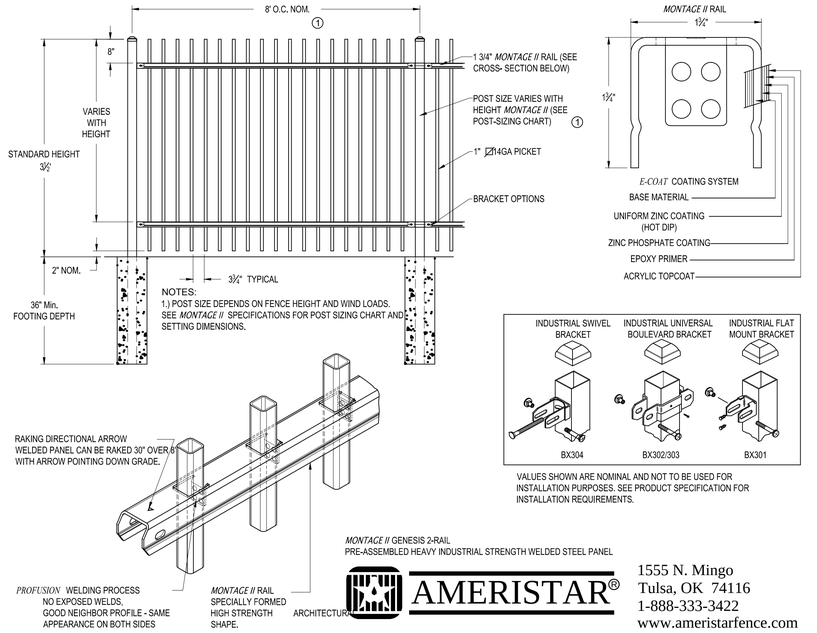

AMERISTAR®

1555 N. Mingo
Tulsa, OK 74116
1-888-333-3422
www.ameristarfence.com

SECTION, ELEVATION, & AXONOMETRICS

6 / 3 3 PREFABRICATED METAL PICKET FENCE DETAIL

NO SCALE

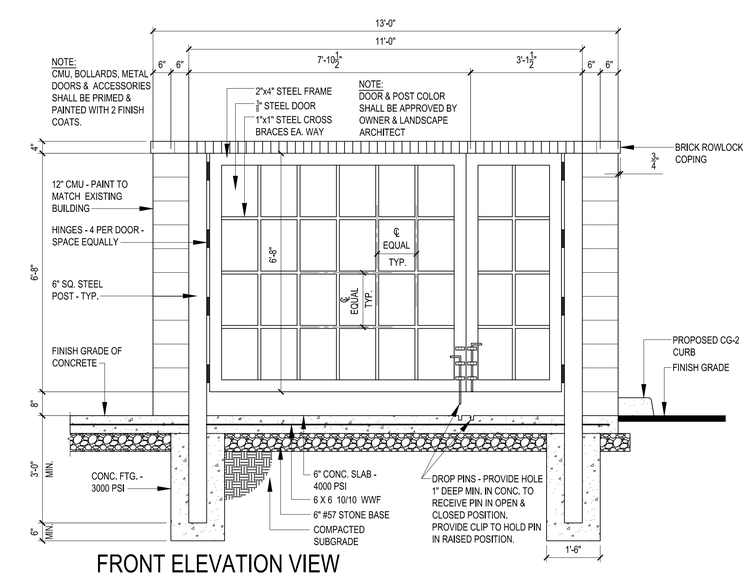

FRONT ELEVATION VIEW

3 / 3 3 DUMPSTER ENCLOSURE GATE DETAIL

SCALE: 1/2 " = 1' - 0"

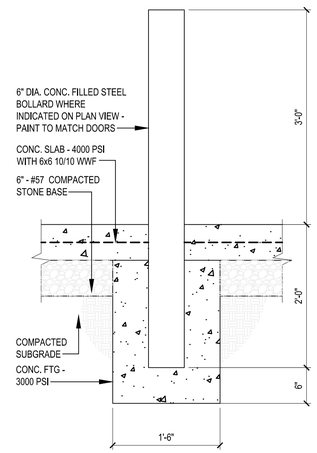

SECTION VIEW

2 / 3 3 BOLLARD DETAIL

SCALE: 1" = 1' - 0"

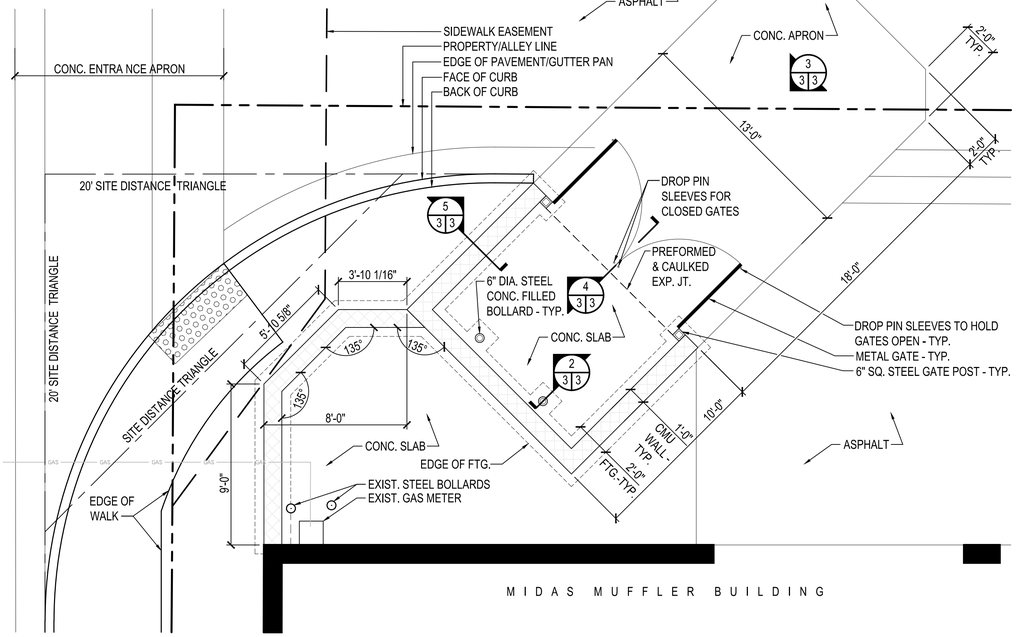

PLAN VIEW

1 / 3 3 DUMPSTER ENCLOSURE ENLARGED SITE PLAN DETAIL

SCALE: 1/4 " = 1' - 0"

STEWART

STRONGER BY DESIGN

5701 Grove Avenue
804.740.7500
Richmond, VA 23226
www.stewartinc.com

MIDAS MUFFLER
5301 WEST BROAD STREET
&
RIVER CITY VETERINARY HOSPITAL
5305 WEST BROAD STREET
BROOKLAND DISTRICT
HENRICO COUNTY, VIRGINIA

REVISIONS:

No.	Description	Date

DUMPSTER & FENCE DETAILS
Phase 2

Designed By:	RLG
Drawn By:	RLG
Checked By:	RLG
Date:	December 29, 2015
Project Number:	M15074.00

Sheet Number

L-3

STEWART, INC. EXPRESSLY RESERVES ITS COMMON LAW COPYRIGHT AND OTHER PROPERTY RIGHTS IN THESE DRAWINGS. THESE DRAWINGS ARE NOT TO BE REPRODUCED, CHANGED OR COPIED IN ANY FORM OR MANNER WHATSOEVER, NOR ARE THEY TO BE ASSIGNED TO ANY THIRD PARTY, WITHOUT FIRST OBTAINING THE EXPRESS WRITTEN PERMISSION AND CONSENT OF STEWART-HAAG, INC.